Name of work: Repairs and development works in KR market ,Mutton Market Chamarajpet

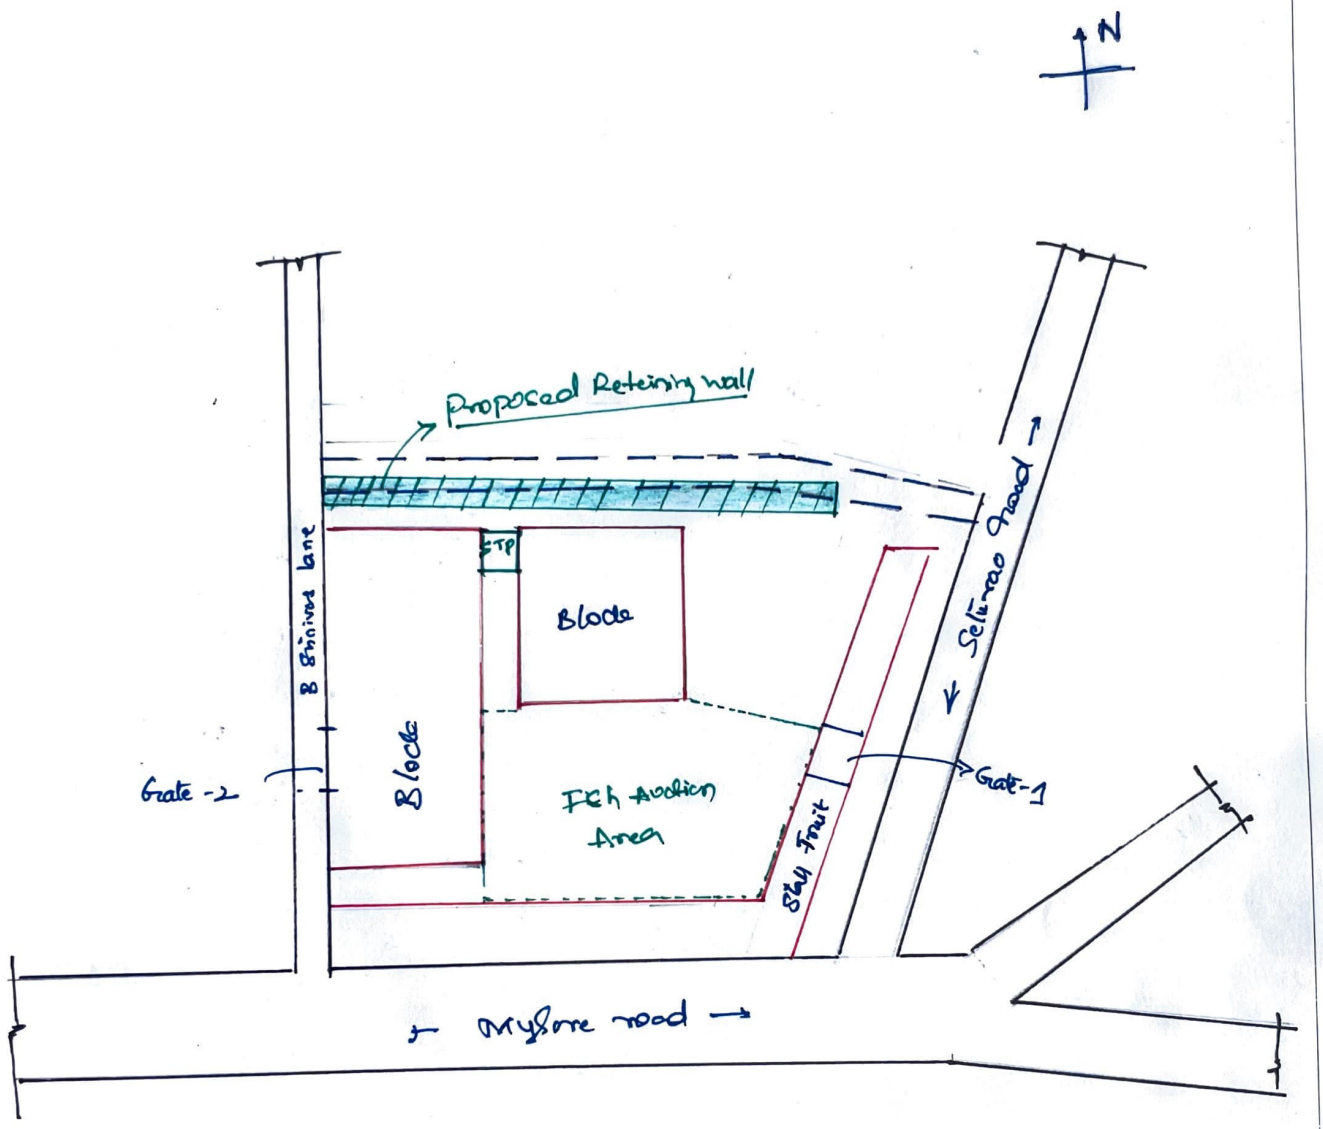

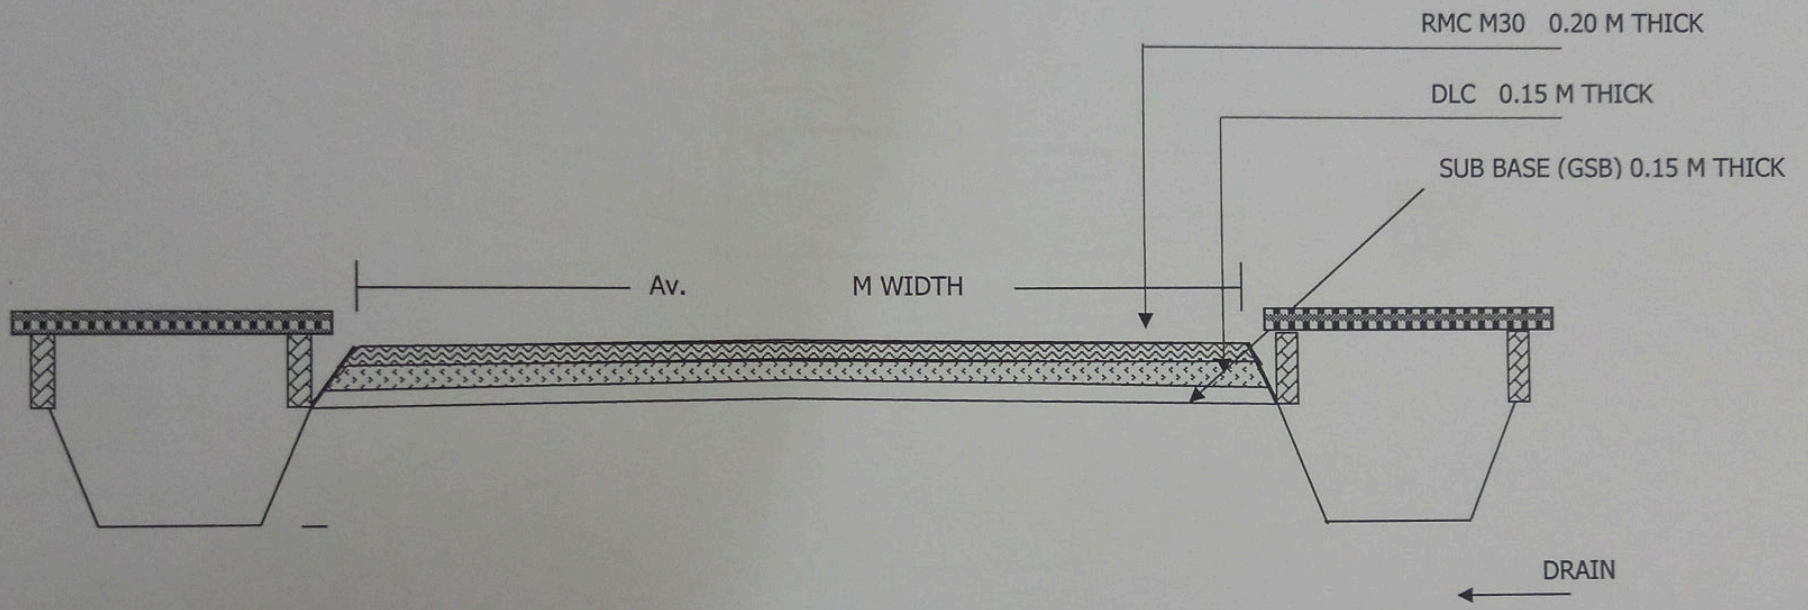

CROSS SECTION OF PROPOSED ROAD

Asst. Engineer,
Ward No. 139/157

C.R.
Asst. Executive Engineer,
BBMP, Chamarajpet Sub-Division
Bengaluru

Conservancy road
Block 2
Block 1
Conservancy
Block 2
Division Area
SETU RAO ROAD
MYSORE ROAD
N

Drawing showing Proposed Retaining wall at Mullur Market in road No. 139.

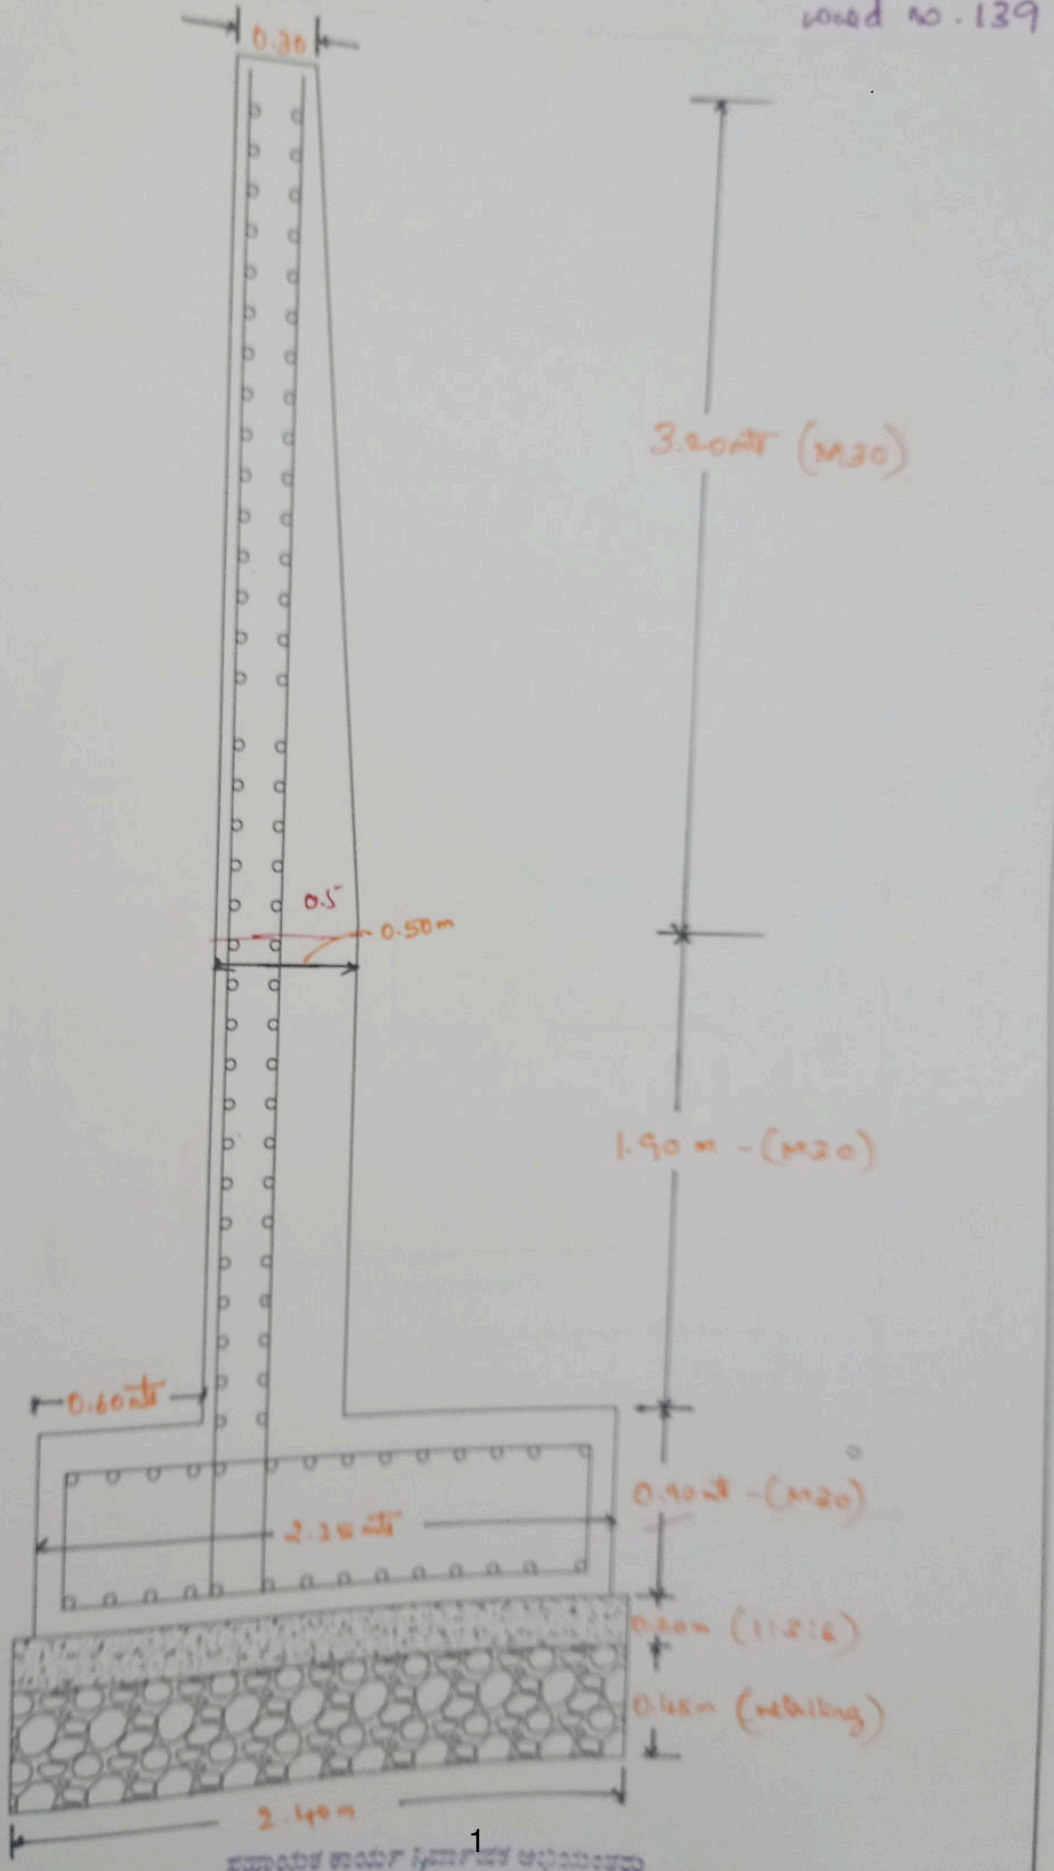

1